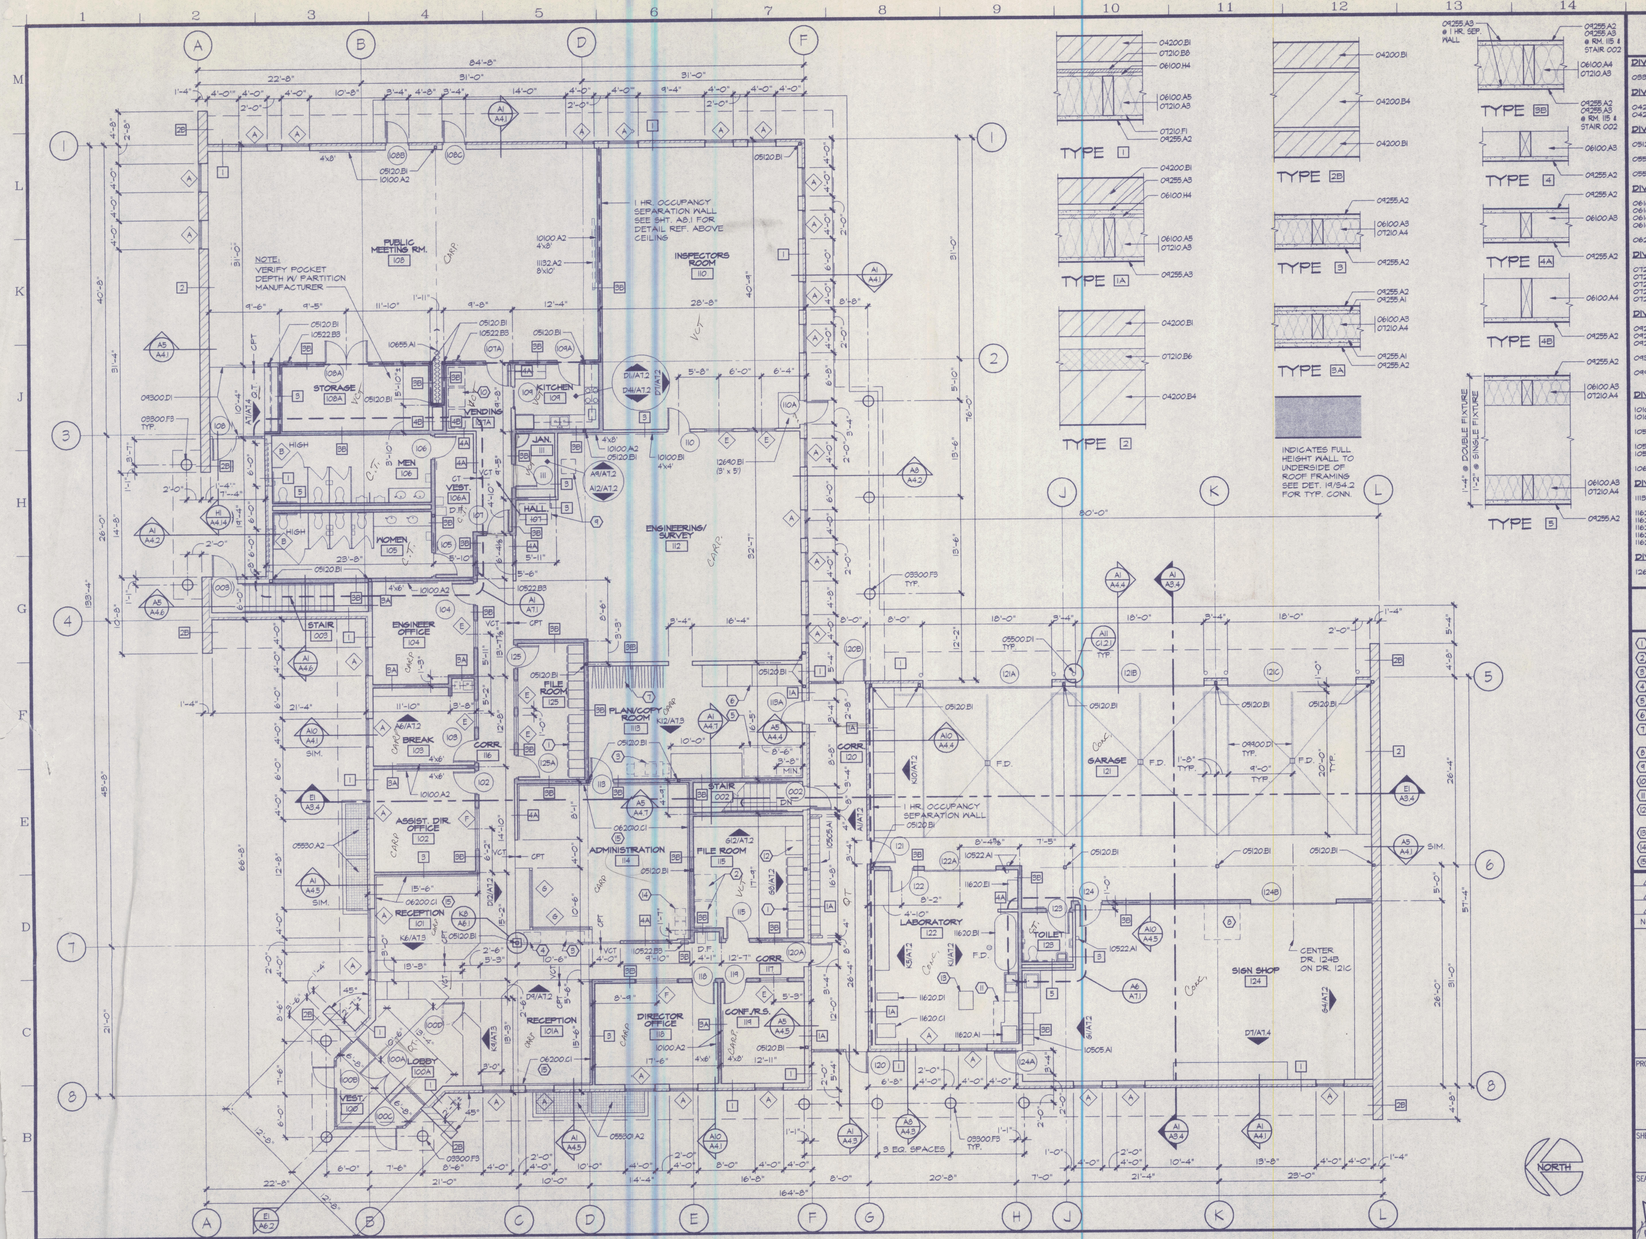

MATERIALS KEYING LEGEND

DIV 3 CONCRETE

03300.F3 18" DIA. CONC. COLUMN

DIV 4 MASONRY

04200.B1 BRICK & CMU VENEER - SEE ELEVATIONS
04200.B4 8" CMU

DIV 5 METALS

05120.B1 TUBE COLUMN - SEE STRUCTURAL
05500.D1 6" DIA. STL. PIPE BOLLARD WITH CONCRETE FILL
05550.A2 GALV. METAL BAR GRATING

DIV 6 WOOD AND PLASTICS

06100.A3 2 x 4 STUDS @ 16" O.C.
06100.A4 2 x 6 STUDS @ 24" O.C.
06100.A5 2 x 6 STUDS @ 16" O.C.
06100.H4 1/2" PLYWD. SHEATHING
06200.C1 SHAPED OAK CHAIR RAIL

DIV 7 THERMAL & MOISTURE PROTECTION

07210.A3 R-21 MINERAL-FIBER BLANKET INSULATION
07210.A4 R-13 MINERAL-FIBER BLANKET INSULATION
07210.B6 3" POLYISO. BOARD INSULATION (R-21)
07210.B8 1/2" FOIL FACED POLYISO. BOARD INSULATION (R-4)
07210.F1 VAPOR BARRIER

DIV 9 FINISHES

09255.A1 1/2" GWB
09255.A2 5/8" GWB
09255.A3 5/8" TYPE "X" GWB
09300.D1 UNGLAZED QUARRY TILE
09400.D1 3" WIDE TRAFFIC YELLOW PAINTED LINES WITH SLIP RESISTANT ADDITIVE

DIV 10 SPECIALTIES

10100.A2 LCS MARKER BOARD (SEE TYP. ELEV. 8/A7.4)
10100.B1 VINYL FACED TACKBOARD
10505.A1 SINGLE-TIER METAL LOCKERS
10522.A1 FIRE EXTINGUISHER
10522.B5 SEMI-RECESSED FIRE EXT. CABINET
10655.A1 ACCORDION FOLDING PARTITION

DIV 11 EQUIPMENT

11152.A2 WALL MOUNTED PROJECTION SCREEN (MOUNT @ 10'-0" A.F.F.)
11620.A1 DESPATCH ELECTRIC OVEN
11620.B1 CURING TANK
11620.C1 TESTING SCREEN
11620.D1 UNIVERSAL SAMPLE SPLITTER
11620.E1 CONCRETE COMPRESSION MACHINE

DIV 12 FURNISHINGS

12640.B1 TIRE TREAD MAT

KEYED CONSTRUCTION NOTES

1. FILE CABINETS BY OWNER.
2. COMPUTER & PRINTER BY OWNER.
3. COPIER BY OWNER.
4. FAX MACHINE BY OWNER.
5. BLUE PRINT MACHINE BY OWNER.
6. FLAT FILES BY OWNER.
7. HANGING FILES BY OWNER. PROVE SOLID BLOCKING IN WALL FOR SUPPORT.
8. HEAT LAMP TABLE BY OWNER.
9. PLOTTER & COMPUTER BY OWNER
10. VENDING MACHINE BY OTHERS.
11. EXHAUST HOOD - SEE MECHANIC/DRAWINGS.
12. SAFE, CONTRACTOR FURNISH & INSTALL THE DIPLOMAT MODEL #150D AS MFGR. BY FRANTECH OR EQU. (5.4 C.F. MIN.)
13. SPECIFIC GRAVITY BENCH - BY NER.
14. FUEL MANAGEMENT COMPUTER & INTER BY OWNER.
15. SEE DETAIL 6/2/A6.1 FOR CHAIR IL.

No.	REVISIONS/SUBMISSIONS	DATE
3		
2		
1		

Zek Butler Architects PS
The Paulsen Center Suite 850 · West 421 Riverside Ave WA 99201 · (509) 456-8236/Fax (509) 747-0510
The Edwards Building · 1029 West Broadway, Moses WA 98837 · (509) 765-8825/Fax (509) 765-8797

PROJECT TITLE

GRANT COUNTPUBLIC WORKS OFFICE/SHP COMPLEX

EPH, WA.

SHEET TITLE

FLOOR PLAPFFICE BUILDINGS

SEAL: 5974 REGISTERED ARCHITECT KENT D. CHADWELL STATE OF WASHINGTON

DATE	9/8/96
PROJECT NO.	4573
DRAWN	STO
DRAWING NO.	A1.1
CHECKED	KDC
REVIEWED	KDC/V

A1 OFFICE BUILDING FLOOR PLAN

1/8"=1'-0"